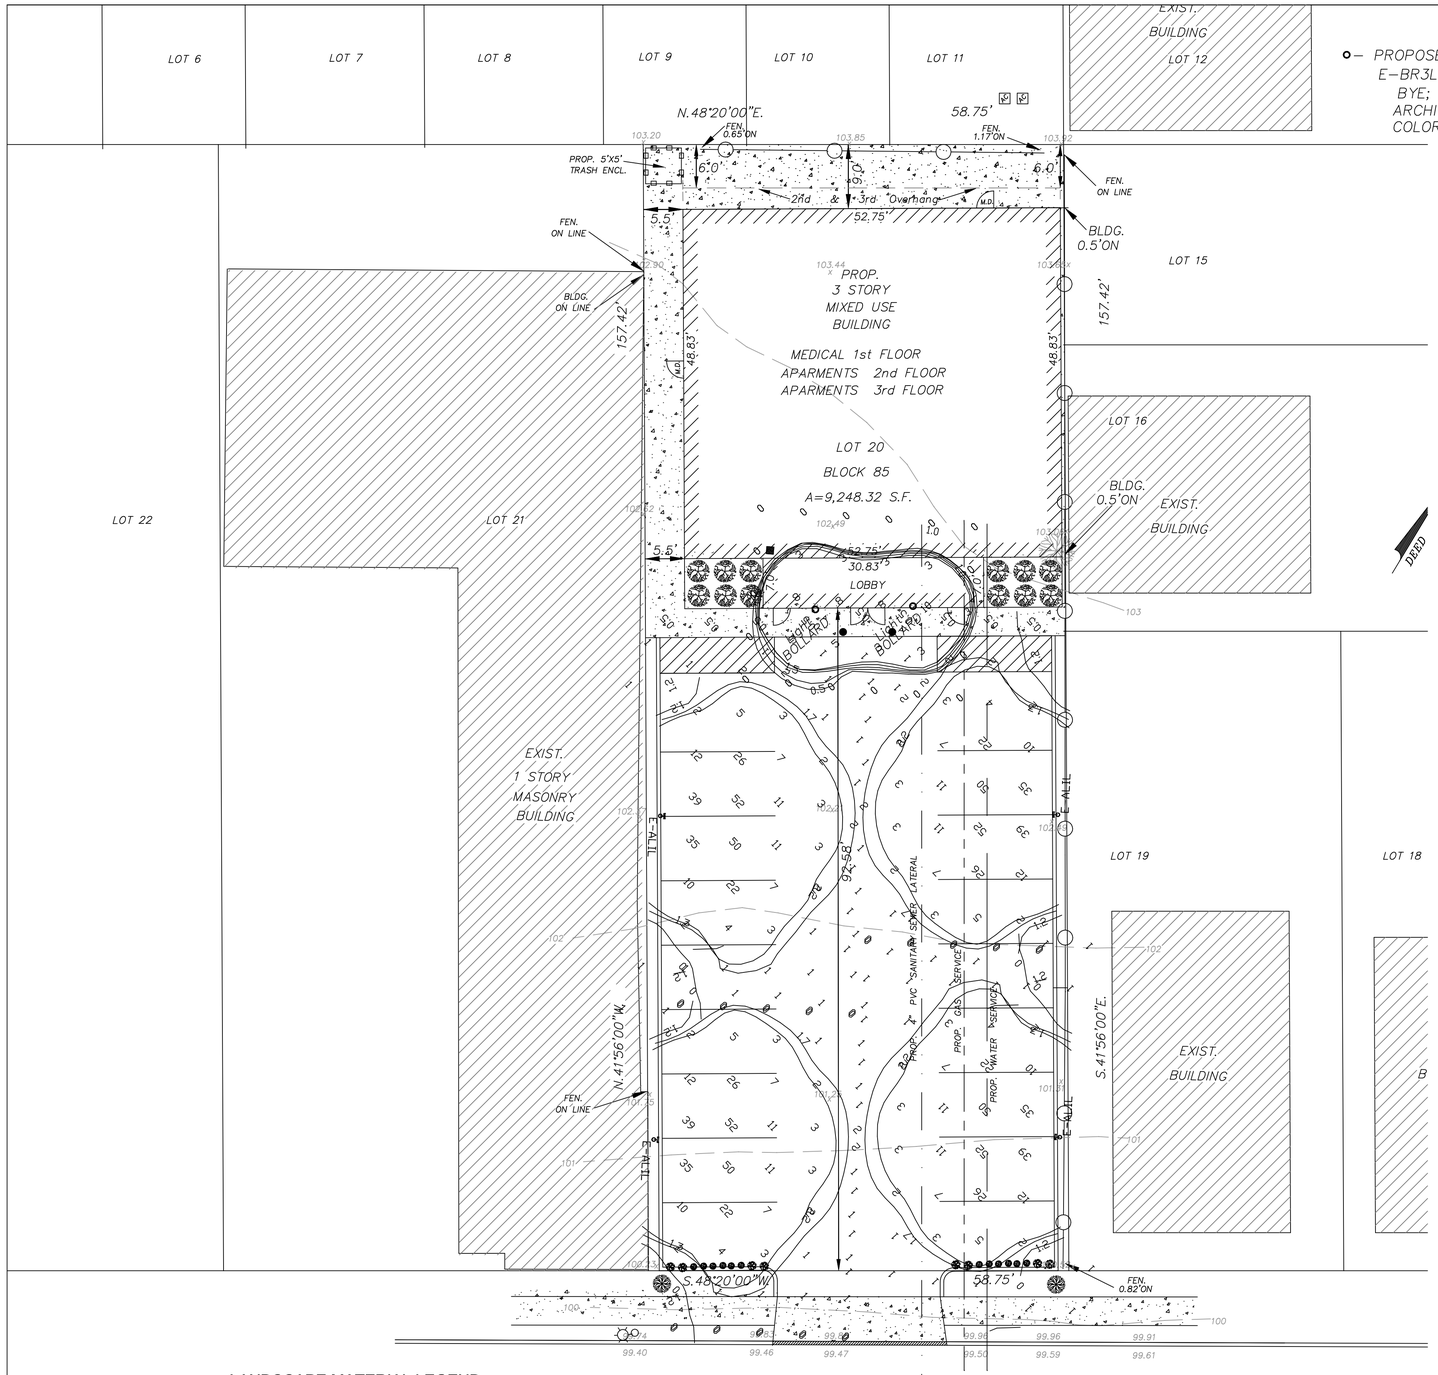

o – PROPOSED LIGHT FIXTURE
E–BR3L27U5K – 50W MH LED BOLLARD
BYE; E–CONOLGHT
ARCHITECTURAL AREA LIGHTING
COLOR – BLACK

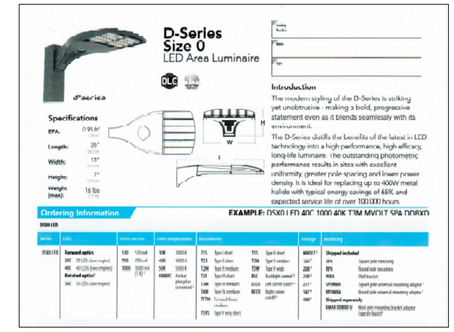

LITHONIA LIGHTIG POLE MOUNTED FIXTURE "D" SERIES -DSXO LED 20C 700 AMBPC T4M MVOLT SPA-8' MOUNTING HT.

COLOR – BLACK

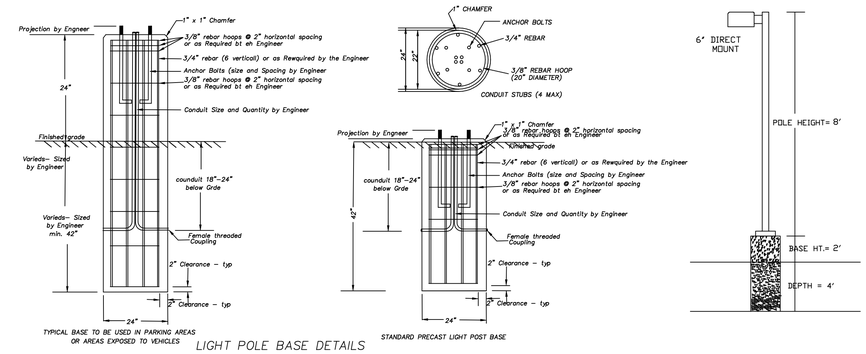

LIGHT POLE BASE DETAILS

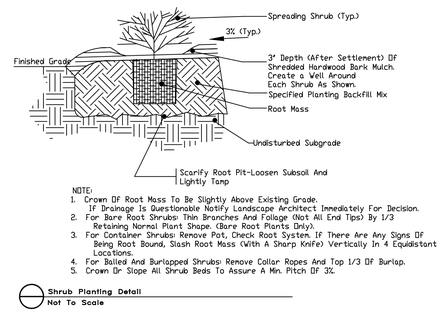

NOTE:
1. Crown Of Root Mass To Be Slightly Above Existing Grade. If Drainage Is Questionable Notify Landscape Architect Immediately For Decision.
2. For Bare Root Shrubs: Thin Branches And Foliage (Not All End Tips) By 1/3 Retaining Normal Plant Shape. (Bare Root Plants Only).
3. For Container Shrubs: Remove Pot, Check Root System. If There Are Any Signs Of Being Root Bound, Slash Root Mass (With A Sharp Knife) Vertically In 4 Equidistant Locations.
4. For Balled And Burlapped Shrubs: Remove Collar Ropes And Top 1/3 Of Burlap.
5. Crown Or Slope All Shrub Beds To Assure A Min. Pitch Of 3%.

Shrub Planting Detail
Not To Scale

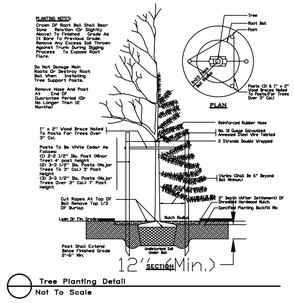

Tree Planting Detail
Not To Scale

LANDSCAPE MATERIAL LEGEND

- OCTOBER GLORY RED MAPLE– ACER RUBRUM "OCTOBER GLORY" – 10'–12' B&B – 2 UNITS
- AZALEA–VARIOUS 18" TO 24"(#2 CAN) – 8 UNITS
- OLD GOLD JUNIPER 2– TO 2–1/2'–B&B – 12 UNITS
- PROP. RHEDERODENDRONS – 12 UNITS

GRAPHIC SCALE

10 0 5 10 20 40

(IN FEET)
1 inch = 10 ft.

PREPARED BY:	REVISIONS	LANDSCAPE & LIGHTING PLAN
EDWARD S. DEC		**29 PEARL STREET** **LOT 20, BLOCK 85.00** **BOROUGH OF NORTH PLAINFIELD** **SOMERSET COUNTY, NJ** AS DESIGNATED ON THE TAX MAP OF THE BOROUGH OF NORTH PLAINFIELD, SOMERSET COUNTY, N.J.
N.J. PROFESSIONAL ENGINEER AND LAND SURVEYOR # 24GB03897400 CERTIFICATE OF AUTH. # 24GA28048500		**GUARRIELLO & DEC ASSOC. LLC** CIVIL ENGINEERS AND LAND SURVEYORS 131 NORTH MICHIGAN AVENUE P.O. BOX 208 KENILWORTH, N.J. 07033 TEL–908–620–1139 FAX–908–620–1102

SCALE	JOB #	DATE	SHEET NO:
1"=10'	B46–10	JAN. 5, 2021	5 OF 5