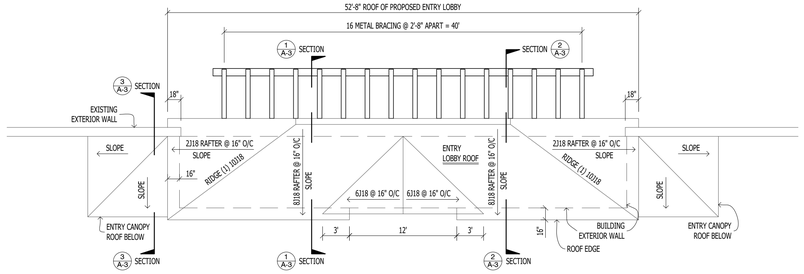

ROOF PLAN 1/8" = 1'-0"

100 AMP ELECTRIC SUB-PANEL (IN OFFICE)

100AMP 120/208V 4W 3 PHASE

TRIP POLE	DESCRIPTION	CKT	PH	CKT	DESCRIPTION	TRIP POLE
20/1	LIGHTING (ENTRY LOBBY)	1	A	2	RECEPTACLE (ENTRY LOBBY)	20/1
20/1	LIGHTING (OFFICE)	3	B	4	RECEPTACLE (OFFICE)	20/1
20/1	LIGHTING (BAKERY SALE FLOOR)	5	C	6	RECEPTACLE (BAKERY SALE FLOOR)	20/1
20/1	LIGHTING (MEZZANINE)	7	A	8	RECEPTACLE (MEZZANINE)	20/1
20/1	LIGHTING (ATTIC ABOVE ENTRY)	9	B	10	RECEPTACLE (ATTIC ABOVE ENTRY)	20/1
20/1	SPARE	11	C	12	SPARE	20/1
20/1	SPARE	13	A	14	SPARE	20/1
		15	B	16		
		17	C	18		
		19	A	20		
		21	B	22		
		23	C	24		
		25	A	26		
		27	B	28		
		29	C	30		

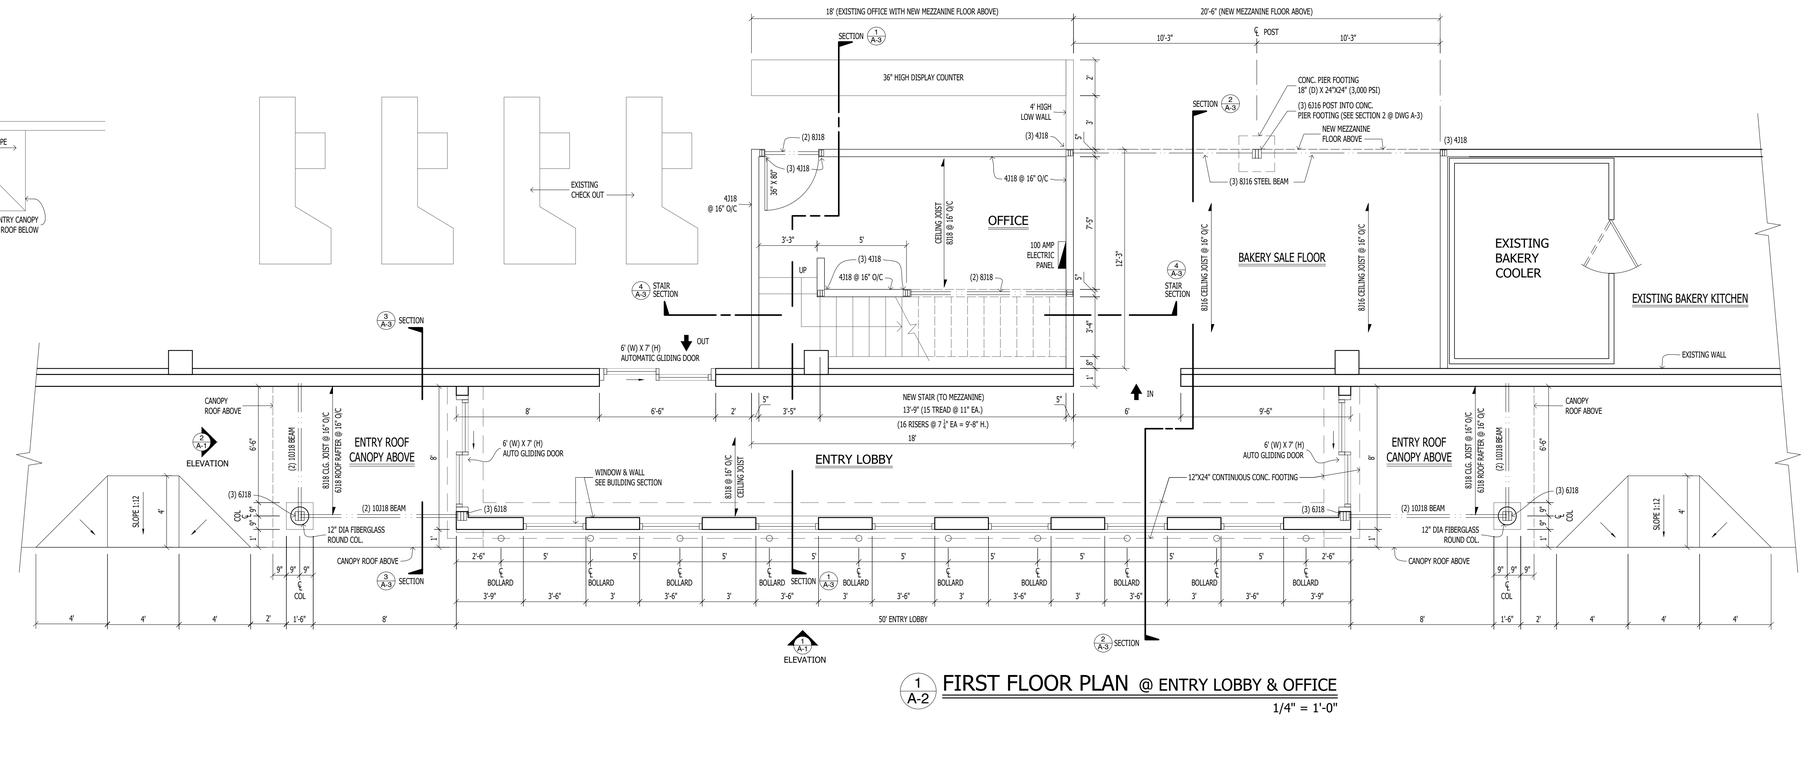

FIRST FLOOR PLAN @ ENTRY LOBBY & OFFICE

1/4" = 1'-0"

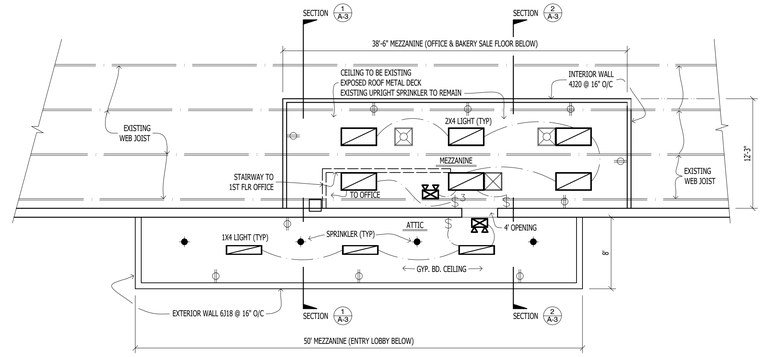

CEILING PLAN @ MEZZANINE FLOOR & ATTIC FLOOR

1/8" = 1'-0"

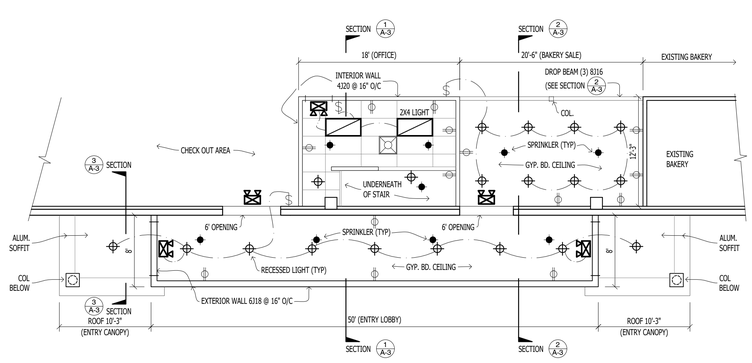

CEILING PLAN @ 1ST FLOOR

1/8" = 1'-0"

LEGEND

- 2X4 ACOUSTICAL CEILING TILE
- RECESSED LIGHT
- 2X4 & 1X4 FLUORESCENT LIGHT
- WALL RECEPTACLE DUPLEX
- WALL SWITCH (BY STAIR)
- 3 WAY WALL SWITCH (BY STAIR TO 1ST FLOOR)
- EXIT / EMERGENCY LIGHT W/ BATTTERY BACKUP
- SPRINKLER HEADS
- SUPPLY AIR REGISTER
- RETURN AIR REGISTER

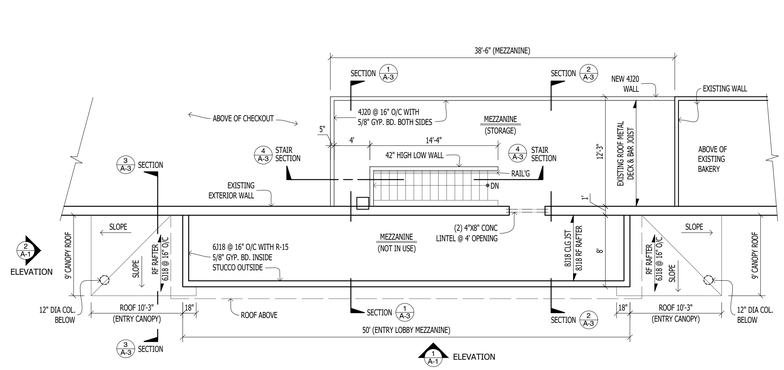

MEZZANINE FLOOR PLAN

1/8" = 1'-0"

PROPOSED ENTRY FOYER/OFFICE/MEZZANINE @ ASIAN FOOD MARKET

1019 ROUTE 22 WEST, NORTH PLAINFIELD, NJ 07060
Lot 6.01 Block 159.00

CHRIS HAO, ARCHITECT
9 PARIS AVE. EDISON, NJ 08820
(732) 319-0742 Email: ch.katan@gmail.com

FLOOR/ROOF PLANS
CEILING PLANS

Date: 07/10/2020

NJ LIC# 11417

A-2